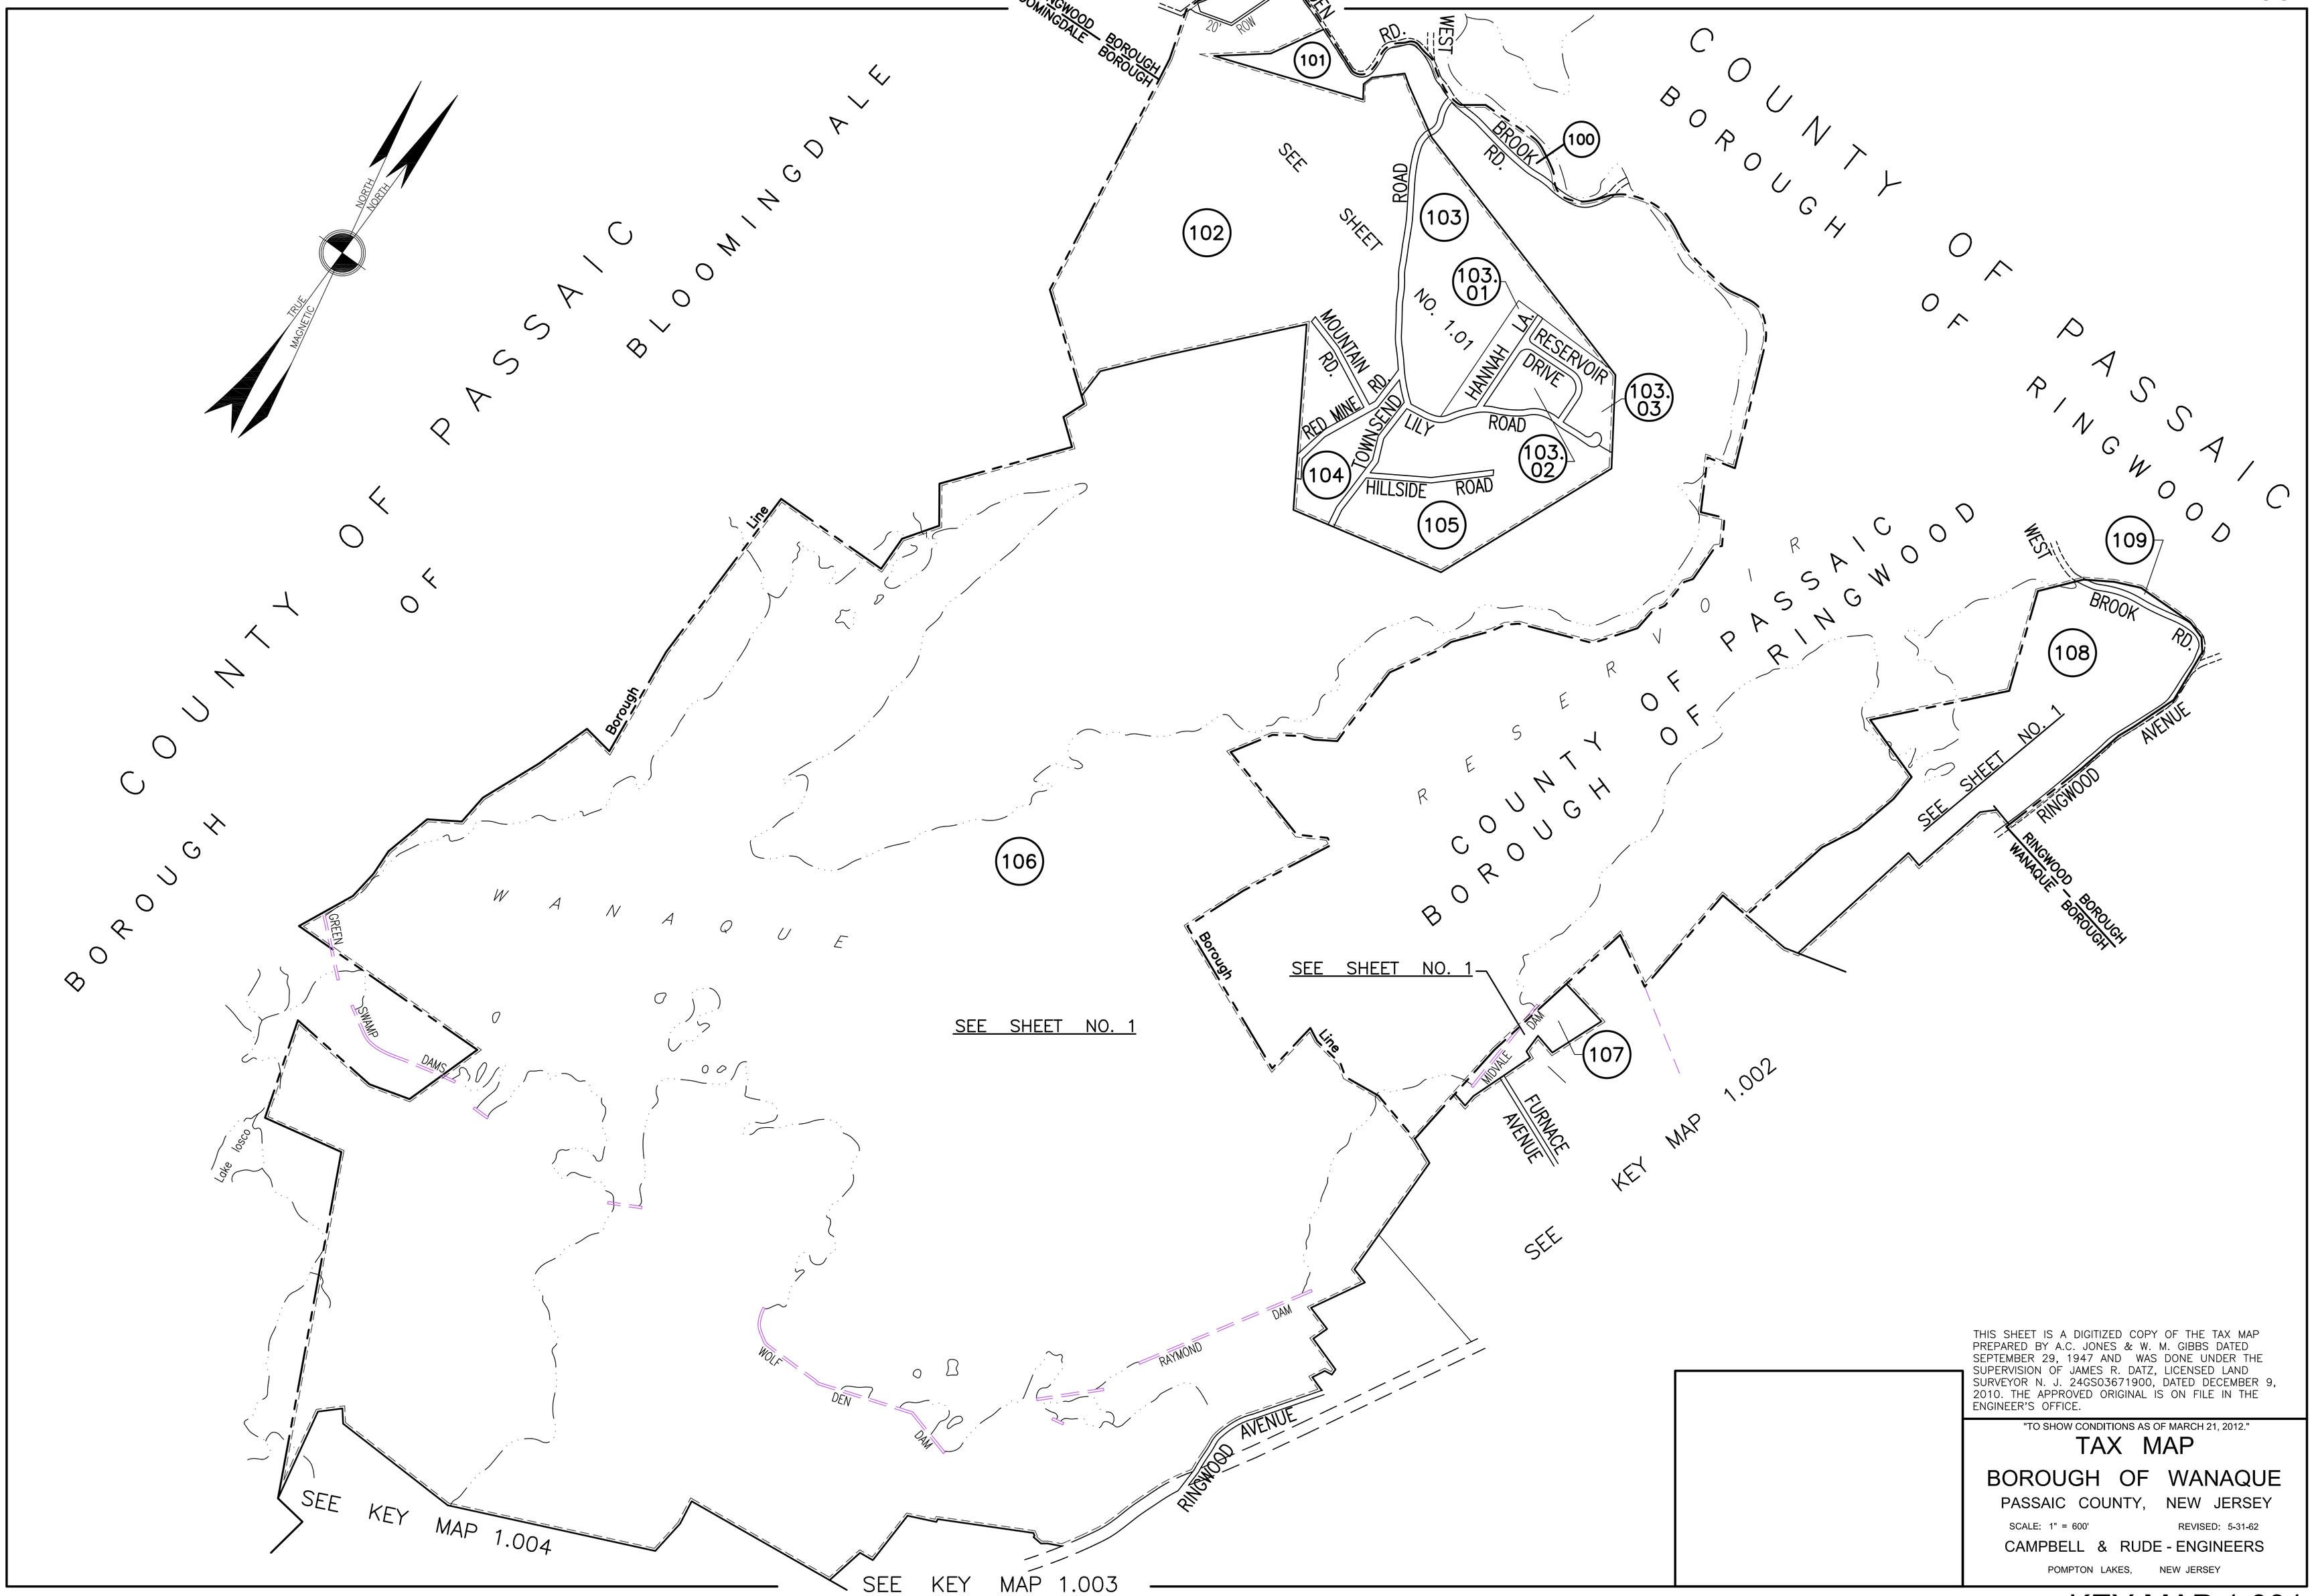

THIS SHEET IS A DIGITIZED COPY OF THE TAX MAP PREPARED BY A.C. JONES & W. M. GIBBS DATED SEPTEMBER 29, 1947 AND WAS DONE UNDER THE SUPERVISION OF JAMES R. DATZ, LICENSED LAND SURVEYOR N. J. 24GS03671900, DATED DECEMBER 9, 2010. THE APPROVED ORIGINAL IS ON FILE IN THE ENGINEER'S OFFICE.

"TO SHOW CONDITIONS AS OF MARCH 21, 2012."

TAX MAP

BOROUGH OF WANAQUE

PASSAIC COUNTY, NEW JERSEY

SCALE: 1" = 600' REVISED: 5-31-62

CAMPBELL & RUDE - ENGINEERS

POMPTON LAKES, NEW JERSEY