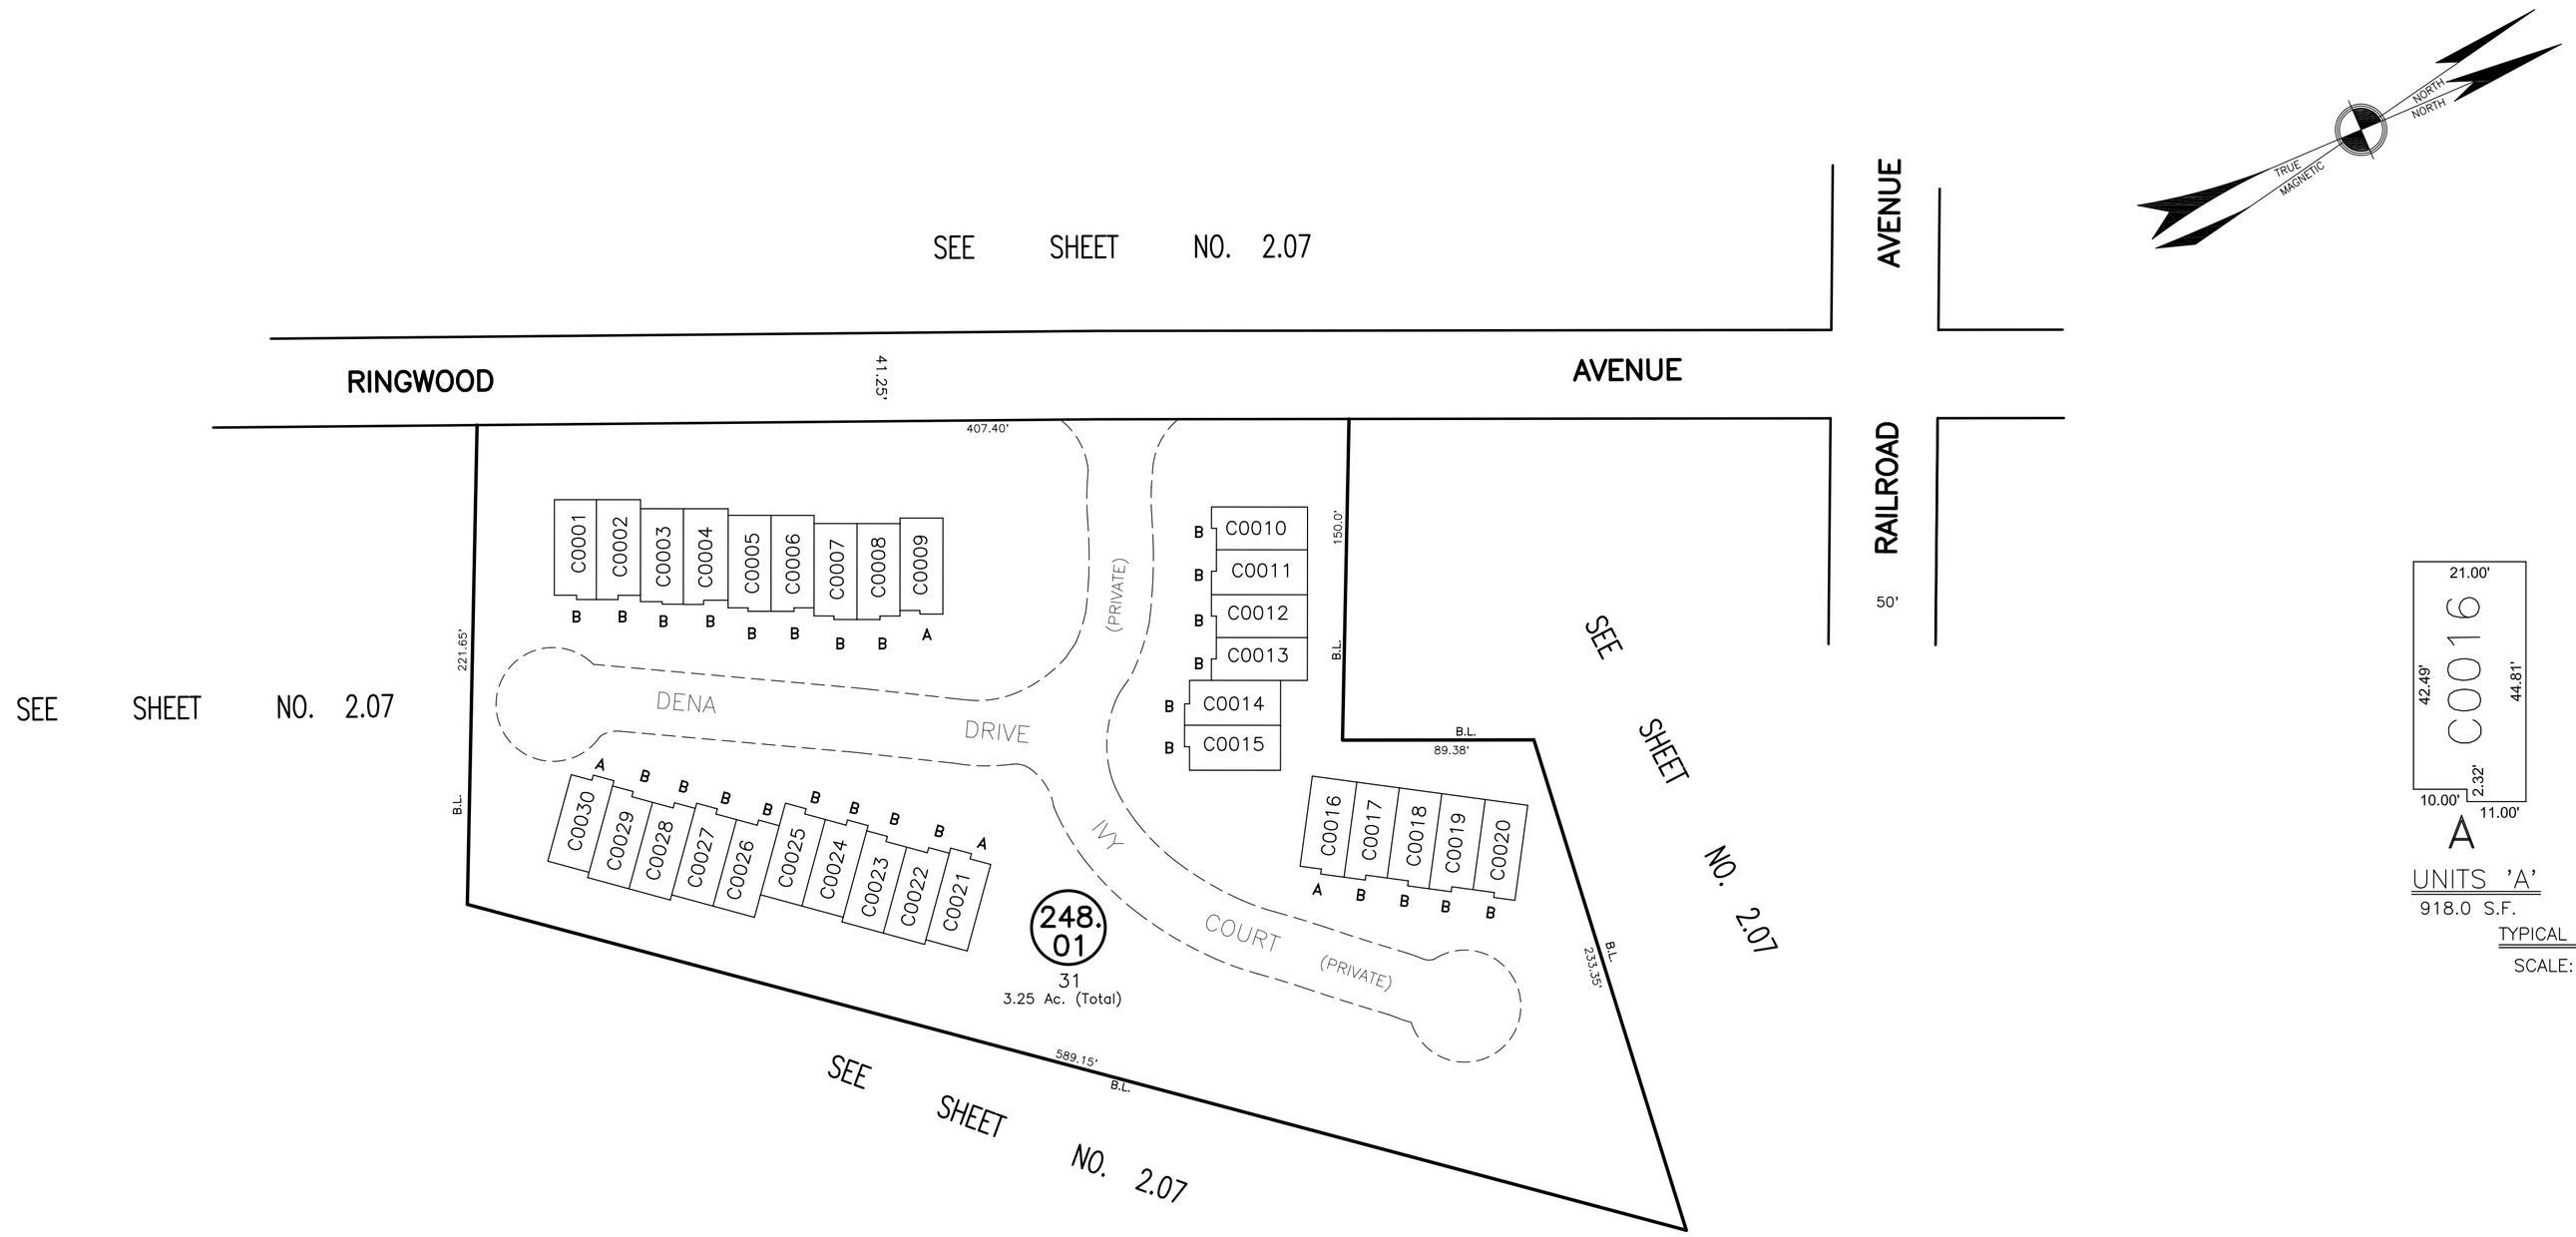

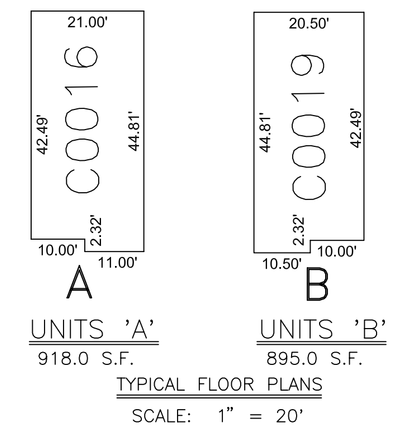

UNITS 'A' 918.0 S.F.

UNITS 'B' 895.0 S.F.

TYPICAL FLOOR PLANS

SCALE: 1" = 20'

THIS SHEET IS A DIGITIZED COPY OF THE TAX MAP PREPARED BY A.C. JONES & W. M. GIBBS DATED SEPTEMBER 29, 1947 AND WAS DONE UNDER THE SUPERVISION OF JAMES R. DATZ, LICENSED LAND SURVEYOR N. J. 24GS03671900, DATED DECEMBER 9, 2010. THE APPROVED ORIGINAL IS ON FILE IN THE ENGINEER'S OFFICE.

KENWOOD COMMONS CODOMINIUMS

"TO SHOW CONDITIONS AS OF MARCH 21, 2012."

TAX MAP

BOROUGH OF WANAQUE

PASSAIC COUNTY, NEW JERSEY

SCALE: 1" = 50' REVISED: 3-1985

T. RONALD GSELL

LICENSED LAND SURVEYOR - N.J. LICENSE NO. 12812

200 HIGH STREET, MOUNT HOLLY, NEW JERSEY